

TOP VIEW
scale 1:14

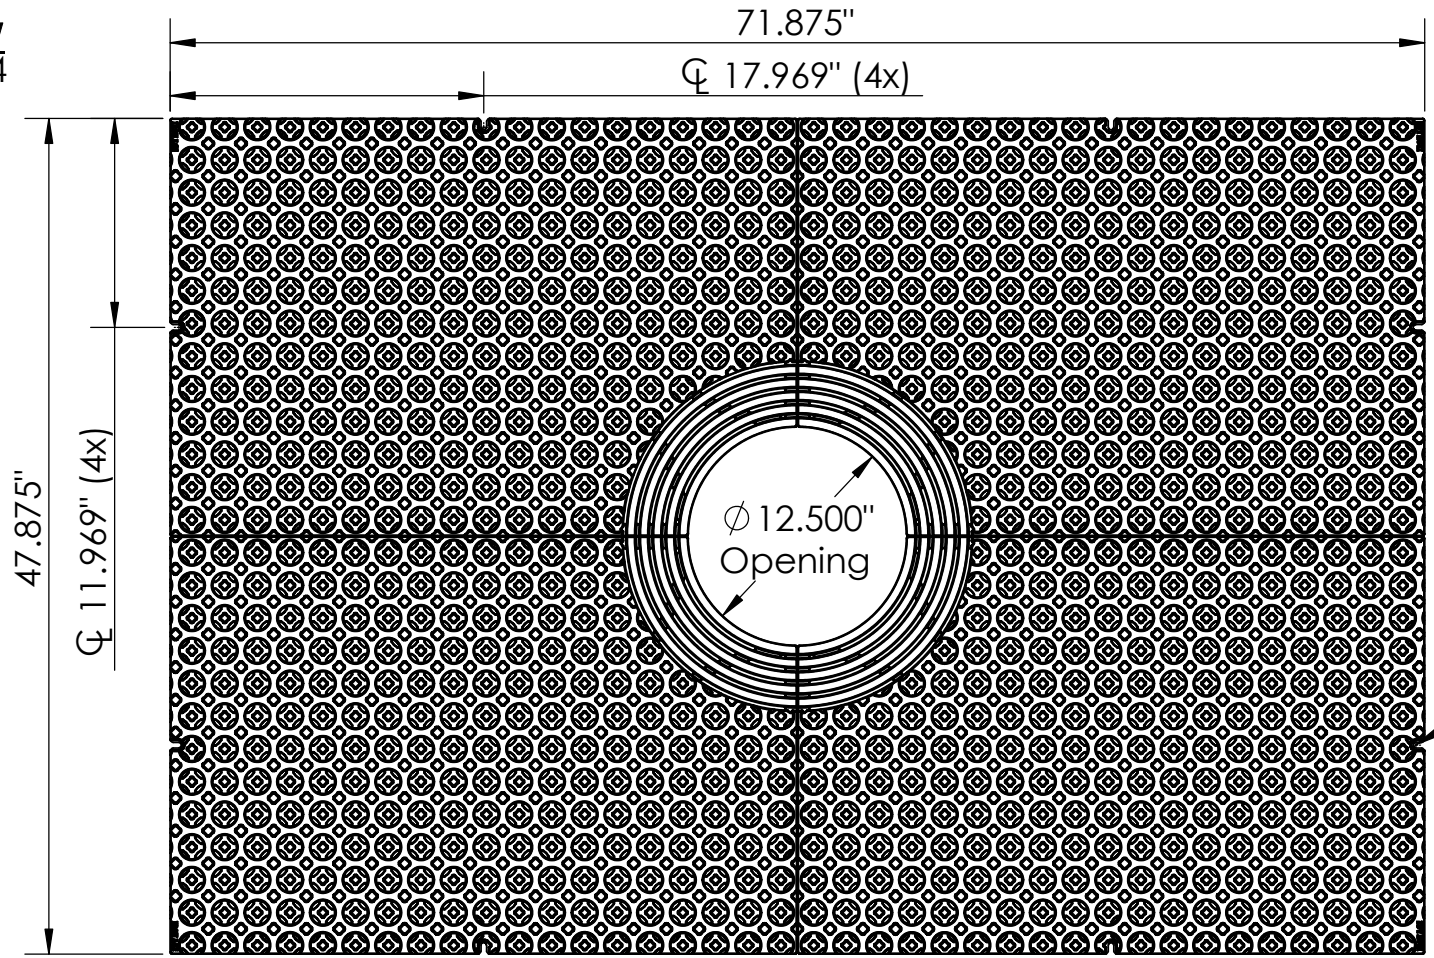

SIDE VIEW
scale 1:14

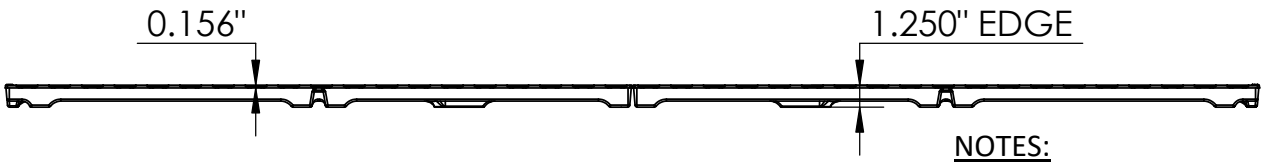

NOTES:

1. Heelproof: No thru openings greater than ¼".
2. Pieces per Set: 4
3. Due to casting inconsistencies, all dimensions are nominal.
4. Center Opening Options:
   Cast at 12.50", Breakouts at 14", 15.50", 17", 18.50" & 20".
5. Pedestrian Load Only.


Made in USA ©2019 Iron Age Designs

Interlaken 4' x 6' Tree Grate - Heel Proof

IRON AGE DESIGNS
Telephone: 206.276.0925
www.ironagegrates.com

Material:	Ductile Iron CL 80	**Weight:**	376 lbs.	**Free Drain Area:**	242.71 in/sq. or 7.32 %	**By:**	MS	**Checked:**	MS	**Date:**	2-4-26
Finish:	Raw	**Edge:**	1.250"	**Flow Rate:**	317.95 GPM	**© Registration:**	VA 1-970-785			**Scale:**	NTS
Fits:	Iron Age Custom Frame SOLD SEPARATELY	**Product ID:**	IX48-72I99TGHP	**Drawing Name:**	05_INT_I_48x72HP_TreeGrate_Comp_12.50open						


TOP VIEW
scale 1:8

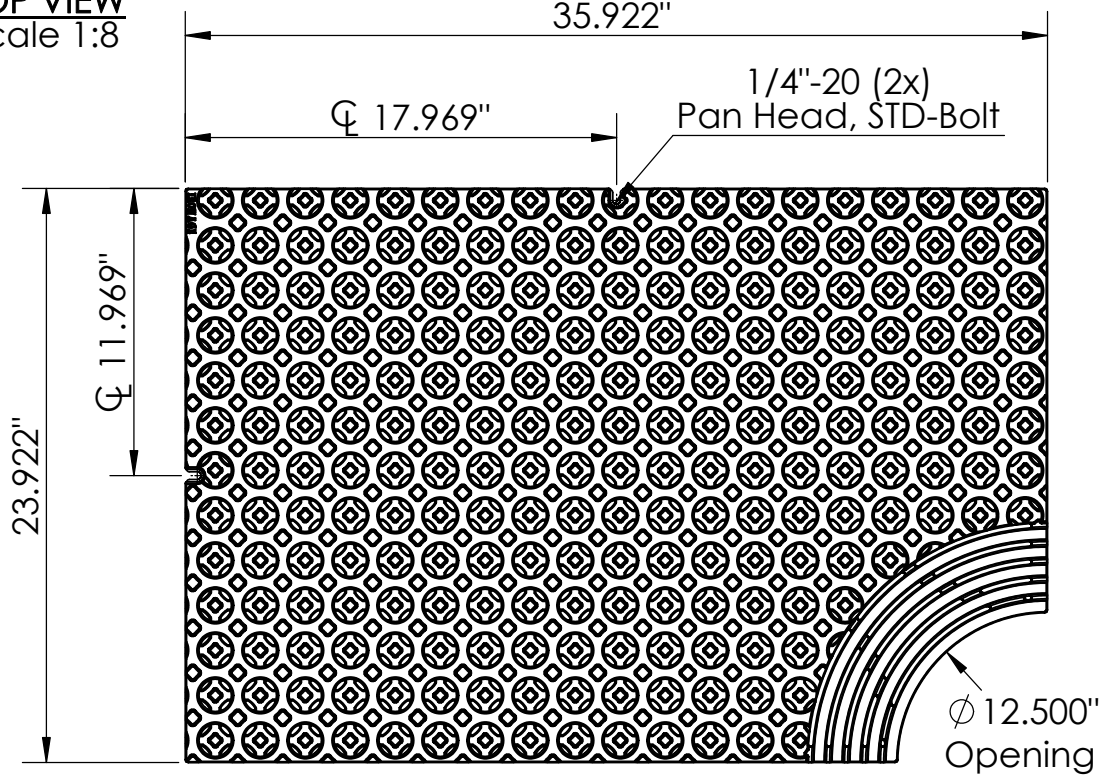


CASTING-ID
scale 1:2



ISO-VIEW
scale 1:12

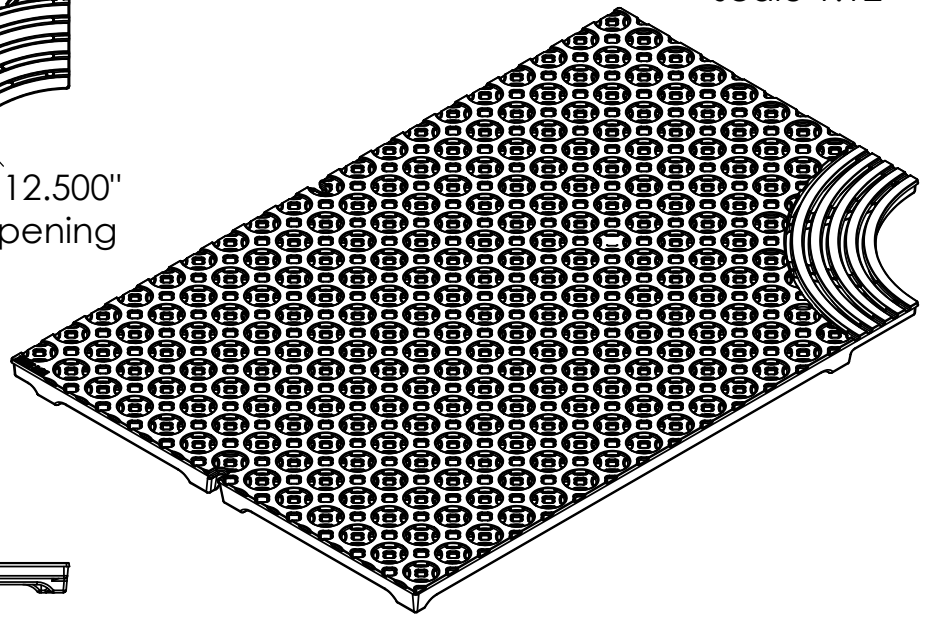

SIDE VIEW
scale 1:8

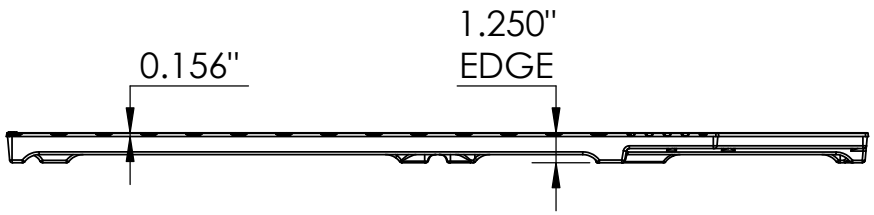

Interlaken 4' x 6' Tree Grate - Heel Proof - Left Panel

NOTES:

1. Heelproof: No thru openings greater than ¼".
2. Due to casting inconsistencies, all dimensions are nominal.
3. Pedestrian Load Only.


Made in USA

©2019 Iron Age Designs

IRON AGE DESIGNS
Telephone: 206.276.0925
www.ironagegrates.com

Material:	Ductile Iron CL 80	**Weight:**	94 lbs.	**Free Drain Area:**	60.67	in/sq. or 7.32 %	**By:**	MS	**Checked:**	MS	**Date:** 2-4-26
Finish:	Raw	**Edge:**	1.250"	**Flow Rate:**	79.48	GPM	**© Registration:**	VA 1-970-785			**Scale:** NTS
Fits:	Iron Age Custom Frame SOLD SEPARATELY	**Product ID:**	IX48-72I99TGHPL	**Drawing Name:**	05_INT_I_48x72HP_TreeGrate_12.50open						


TOP VIEW
scale 1:8

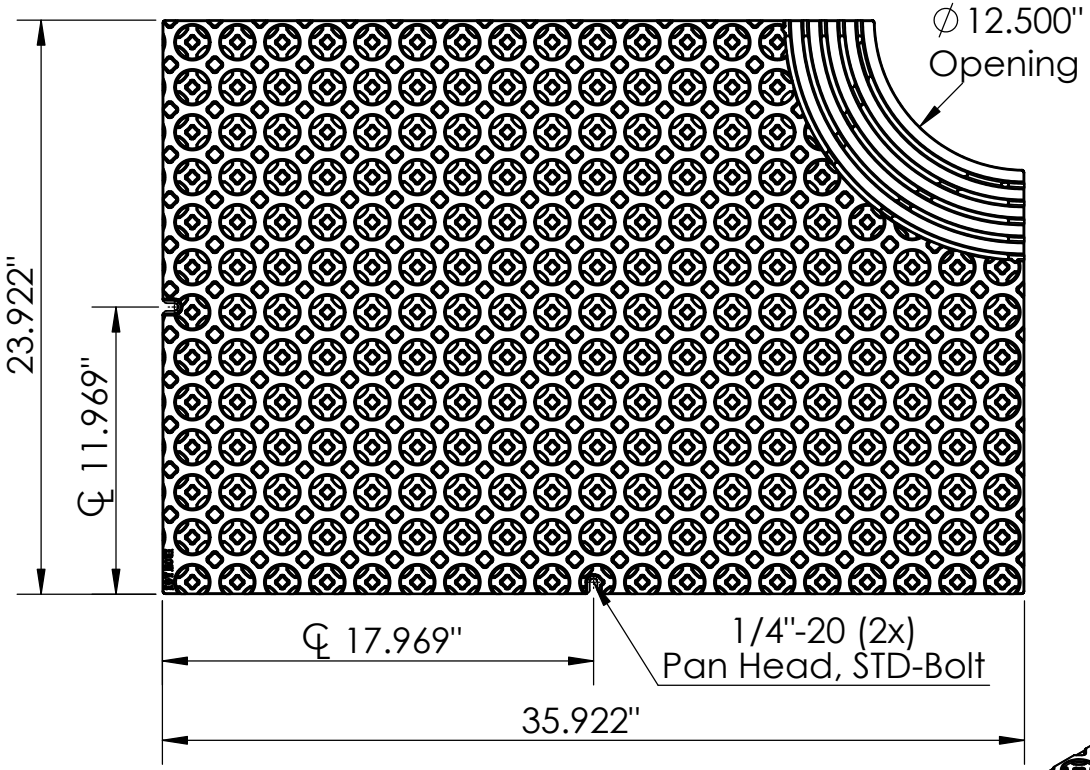


CASTING-ID
scale 1:2



ISO-VIEW
scale 1:12

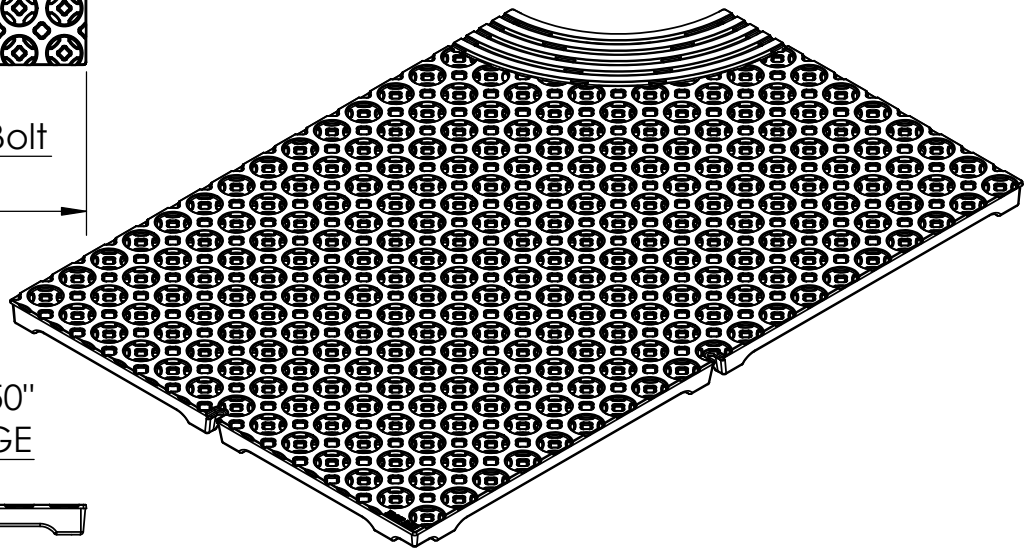

SIDE VIEW
scale 1:8

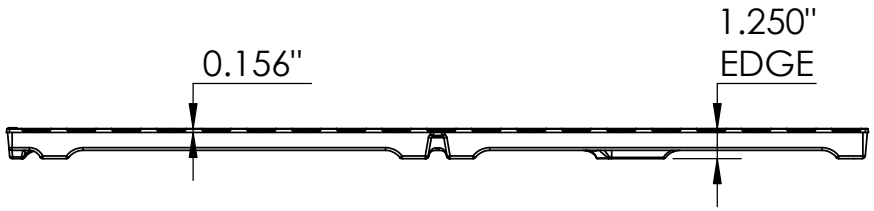

Interlaken 4' x 6' Tree Grate - Heel Proof - Right Panel

NOTES:

1. Heelproof: No thru openings greater than ¼".
2. Due to casting inconsistencies, all dimensions are nominal.
3. Pedestrian Load Only.

Made in USA ©2019 Iron Age Designs

IRON AGE DESIGNS
Telephone: 206.276.0925
www.ironagegrates.com

Material:	Ductile Iron CL 80	**Weight:**	94	lbs.	**Free Drain Area:**	60.67	in/sq. or 7.32 %	**By:**	MS	**Checked:**	MS	**Date:**	2-4-26
Finish:	Raw	**Edge:**	1.250"		**Flow Rate:**	79.48	GPM	**© Registration:**	VA 1-970-785			**Scale:**	NTS
Fits:	Iron Age Custom Frame SOLD SEPARATELY	**Product ID:**	IX48-72I99TGHPR		**Drawing Name:**	05_INT_I_48x72HP_TreeGrate_Comp_12.50open							