UNIVERSAL CORNER POST - mounting options:
1) tapered base fits snugly into standard 1" pipe (recommend: bed in silicone) optional set screw
2) feet available; for spike or bolt down
3) hole can accommodate #3 rebar to directly cast in concrete

INTERLAKEN FENCE PANEL

INTERLAKEN CONNECTOR

UNIVERSAL CONNECTOR

UNIVERSAL POST
- same mounting ops, connectors & posts are interchangable

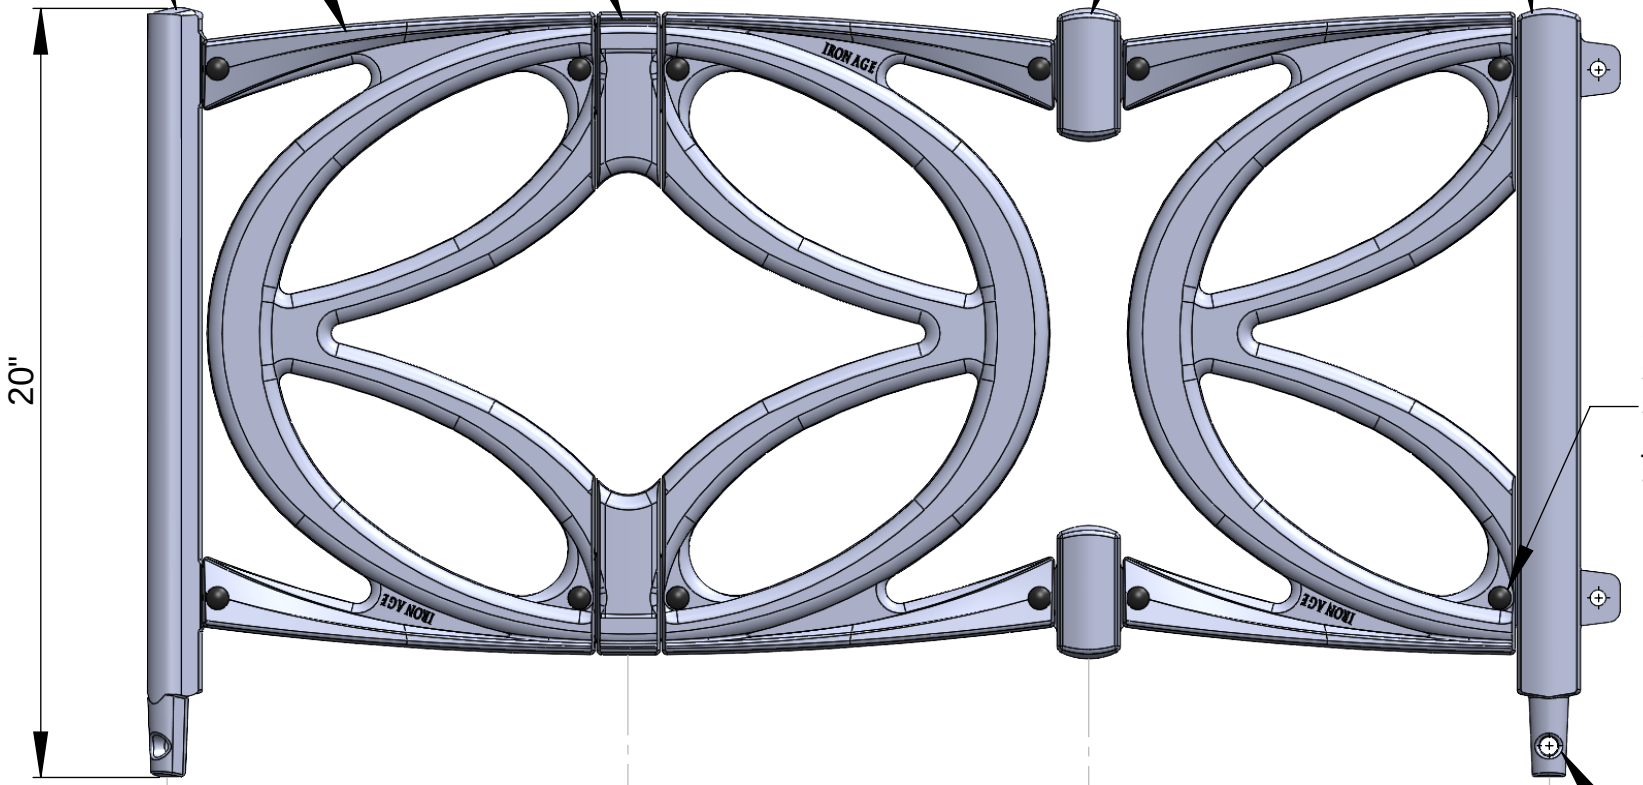

panel fasteners:
0.25-20UNC x .75"
s/s button head
security screws,
jam nuts &
small diameter
washers

12" 12" 12"

Hole for #3 rebar

basic components: modular sizing - 12"o.c. intervals

NOTES:

1. Due to casting inconsistencies, all dimensions are nominal.

Made in USA ©2011 Iron Age Designs

IRON AGE DESIGNS
Telephone 206.276.0925
www.ironagegrates.com

Material: Cast Ductile 65-45-12	**Weight:** N/A lbs.	N/A	N/A	**By:** MS **Checked:** MS	**Date:** 9-10-25
Finish: Powder Coat TBD	**Edge:** N/A	N/A	N/A	**© Registration:** VA 1-964-349	**Scale:** NTS
Fits: Iron Age Custom Interlaken Planter Fence	**Product ID:** IPFP	**Drawing Name:** 01_INT_PlanterFence			

TOP scale 1:10

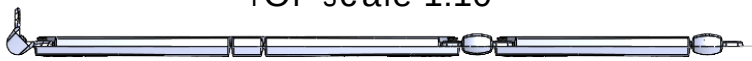

TOP scale 1:10

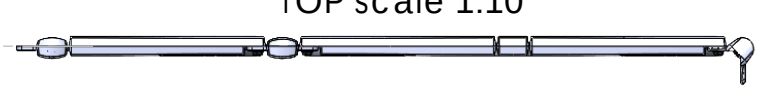

FRONT scale1:10

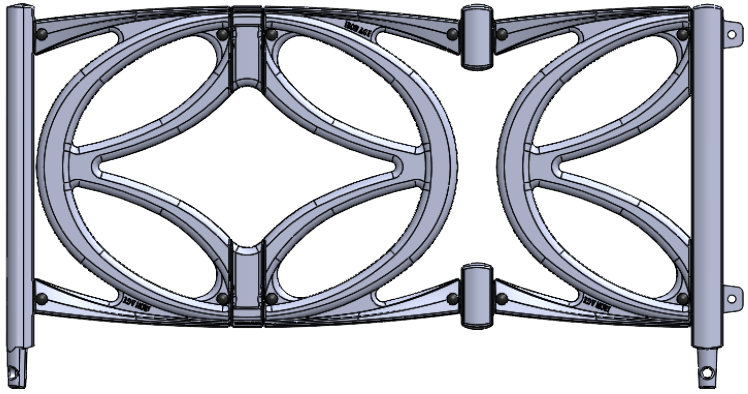

R Side
scale1:10

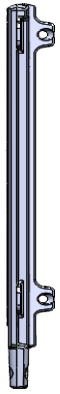

REAR scale1:10

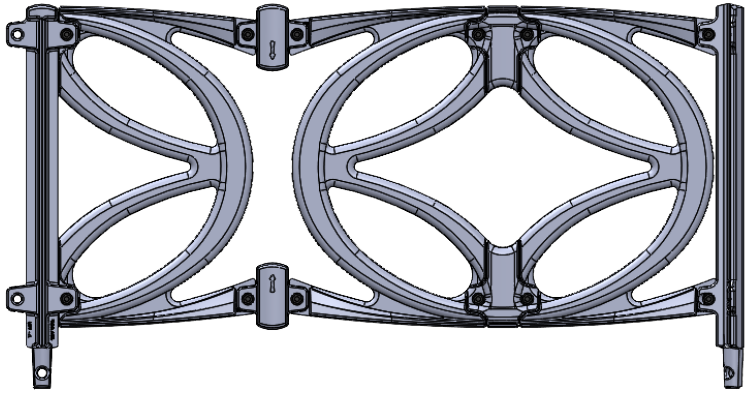

FRONT EXLODED
scale1:10

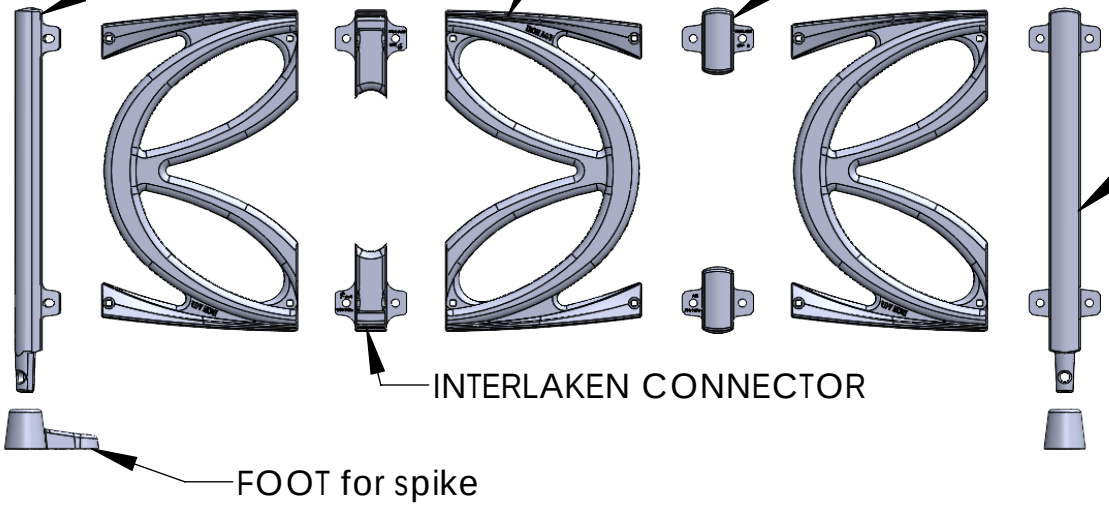

UNIVERSAL POST - connectors & posts are interchangable recommend: span no more than 3' between full height posts or corner posts

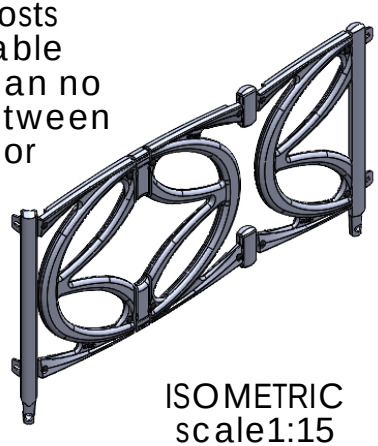

ISOMETRIC
scale1:15

NOTES:

1. Due to casting inconsistencies, all dimensions are nominal.

Made in USA ©2011 Iron Age Designs

IRON AGE DESIGNS Telephone 206.276.0925 www.ironagegrates.com	**Material:** Cast Ductile 65-45-12	**Weight:** N/A lbs.	N/A	N/A	**By:** MS **Checked:** MS	**Date:** 9-10-25
	Finish: Powder Coat TBD	**Edge:** N/A	N/A	N/A	**© Registration:** VA 1-964-349	**Scale:** NTS
	Fits: Iron Age Custom Interlaken Planter Fence	**Product ID:** IPFP	**Drawing Name:** 01_INT_PlanterFence			

INTERLAKEN 2'x2'
PLANTING FENCE
scale 1:10

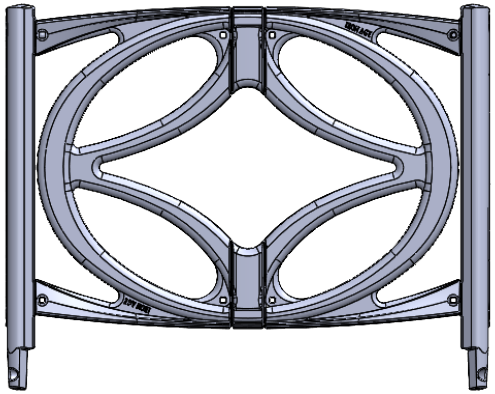

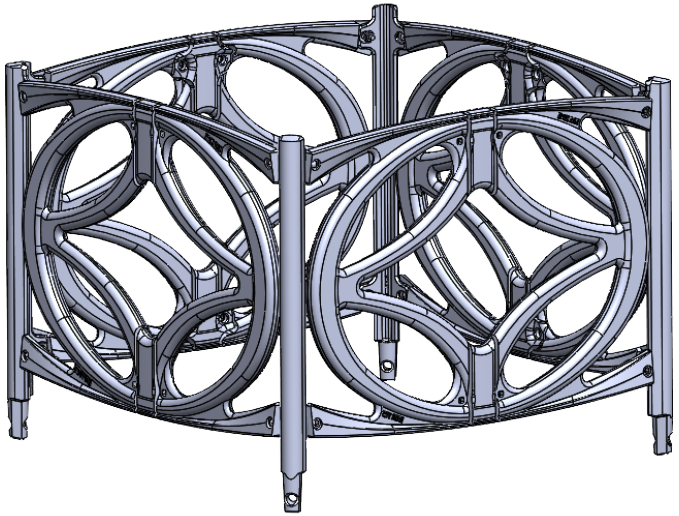

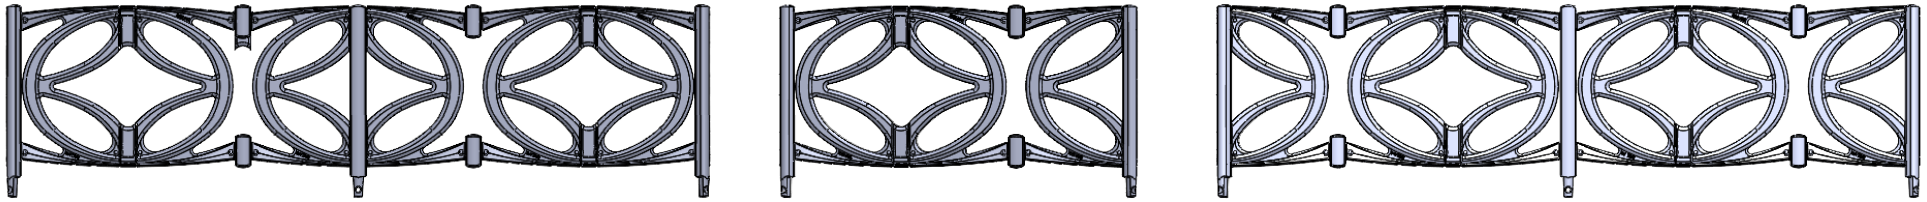

INTERLAKEN 3'x6' PLANTING FENCE scale 1:20

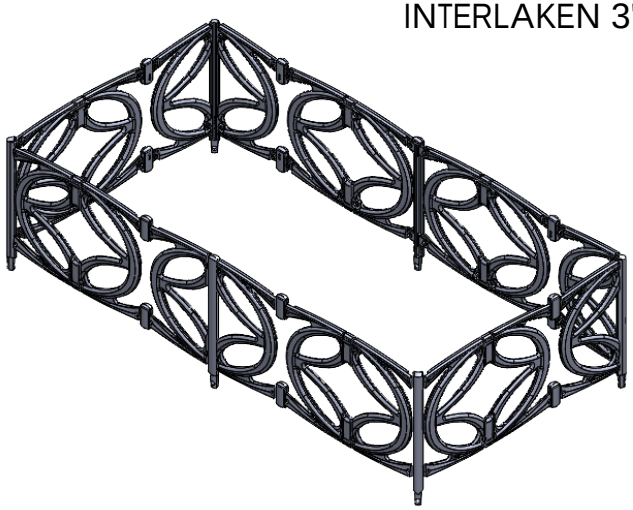

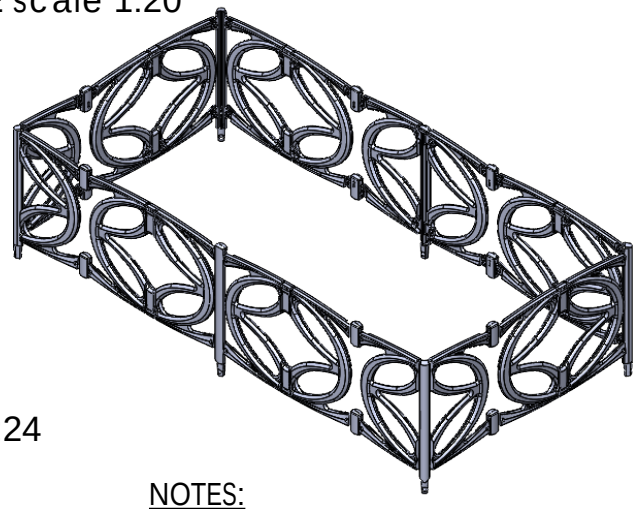

ISOMETRIC scale 1:24

NOTES:

1. Due to casting inconsistencies, all dimensions are nominal.

Made in USA ©2011 Iron Age Designs

IRON AGE DESIGNS
Telephone 206.276.0925
www.ironagegrates.com

Material: Cast Ductile 65-45-12	**Weight:** N/A lbs.	N/A	N/A	**By:** MS **Checked:** MS	**Date:** 9-10-25
Finish: Powder Coat TBD	**Edge:** N/A	N/A	N/A	**© Registration:** VA 1-964-349	**Scale:** NTS
Fits: Iron Age Custom Interlaken Planter Fence	**Product ID:** IPFP	**Drawing Name:** 01_INT_PlanterFence			

TOP VIEWS

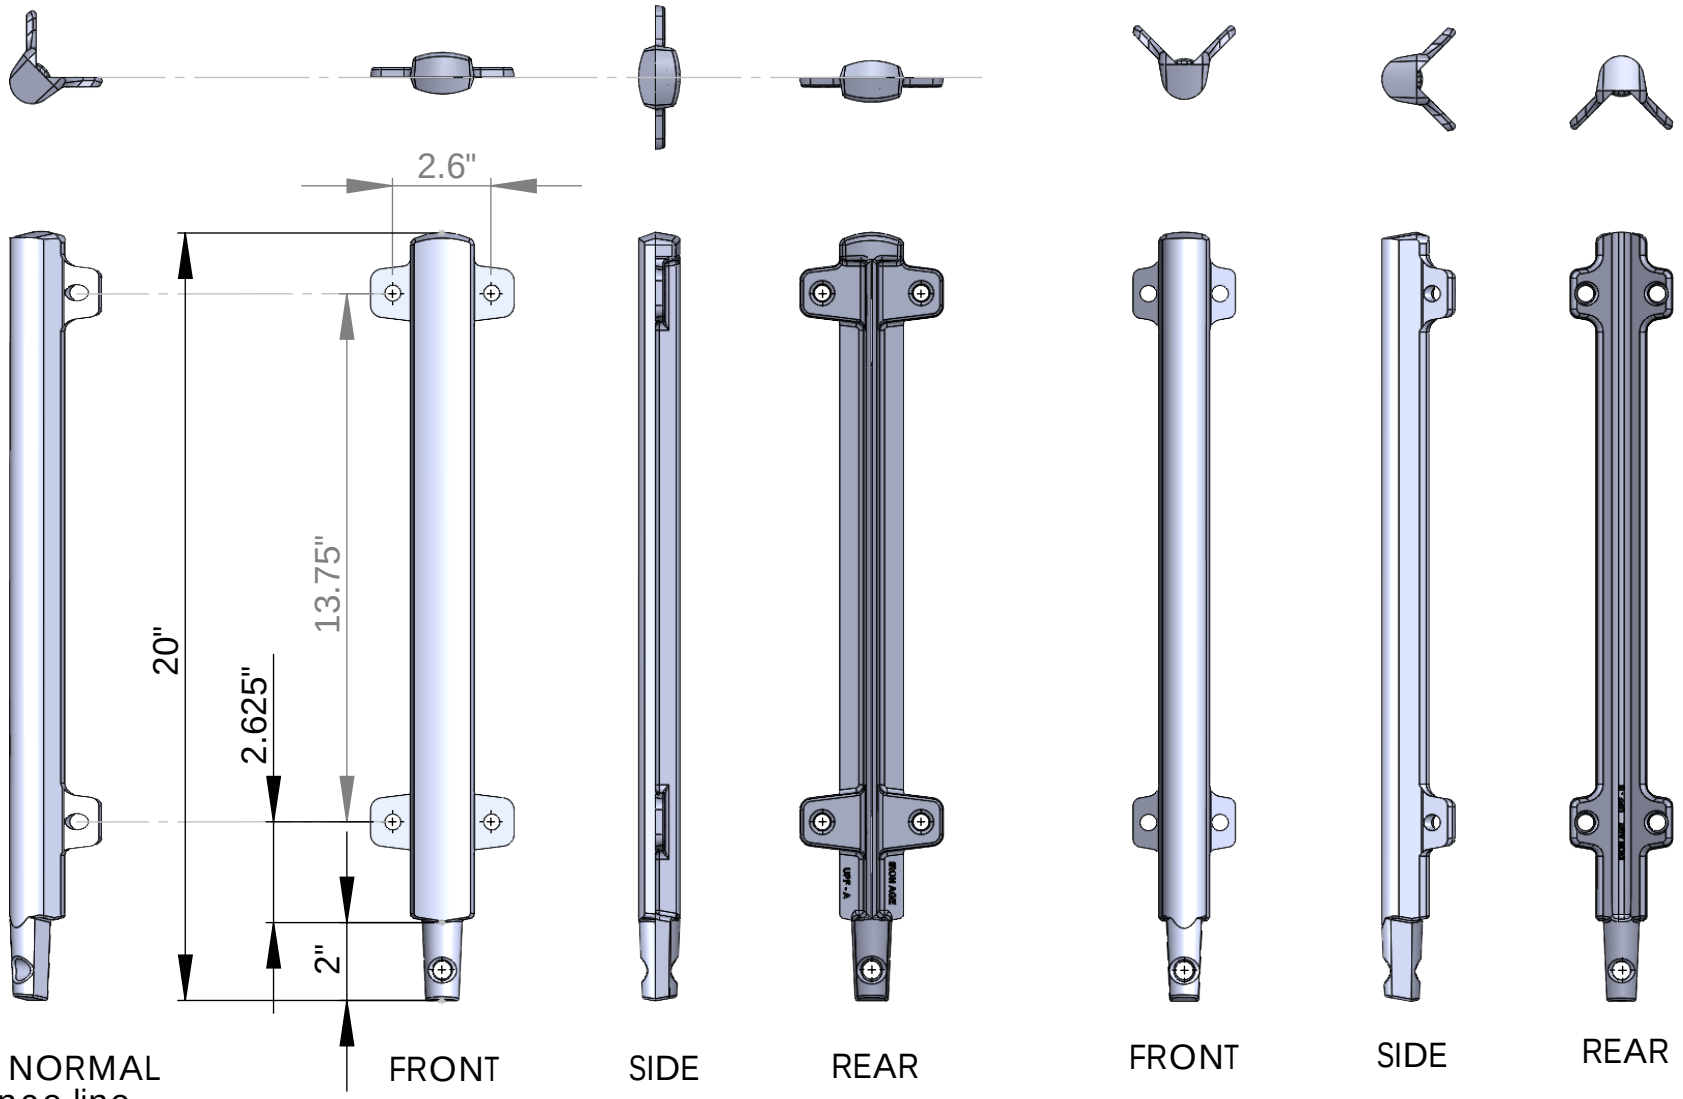

shown NORMAL to fence line

CORNER POST

FRONT SIDE REAR

shown NORMAL to fence & Parting Lines

UNIVERSAL POST

FRONT SIDE REAR

shown NORMAL to Parting Line

CORNER POST

NOTES:

1. Due to casting inconsistencies, all dimensions are nominal.

Made in USA ©2011 Iron Age Designs

IRON AGE DESIGNS
Telephone 206.276.0925
www.ironagegrates.com

Material: Cast Ductile 65-45-12	**Weight:** N/A lbs.	N/A	N/A	**By:** MS **Checked:** MS	**Date:** 9-10-25
Finish: Powder Coat TBD	**Edge:** N/A	N/A	N/A	**© Registration:** VA 1-964-349	**Scale:** NTS
Fits: Iron Age Custom Interlaken Planter Fence	**Product ID:** IPFP	**Drawing Name:** 01_INT_PlanterFence			

TOP VIEWS

INTERLAKEN CONNECTOR

FRONT

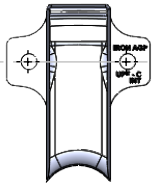

INTERLAKEN CONNECTOR

REAR SIDE

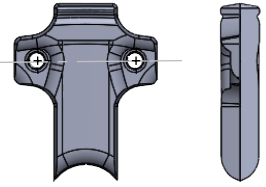

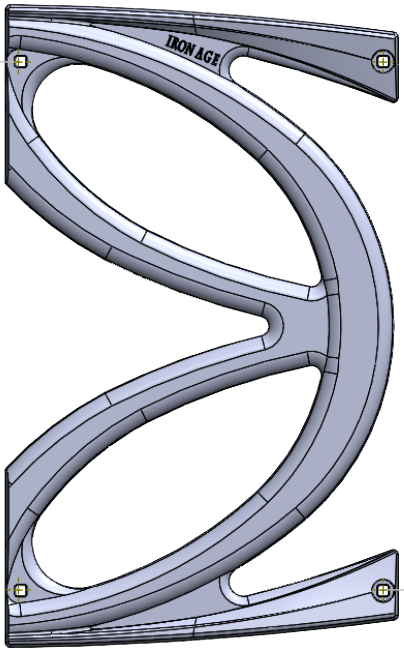

FRONT

INTERLAKEN PANEL

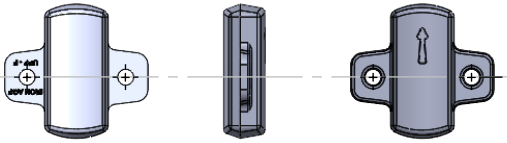

FRONT SIDE REAR

UNIVERSAL CONNECTOR

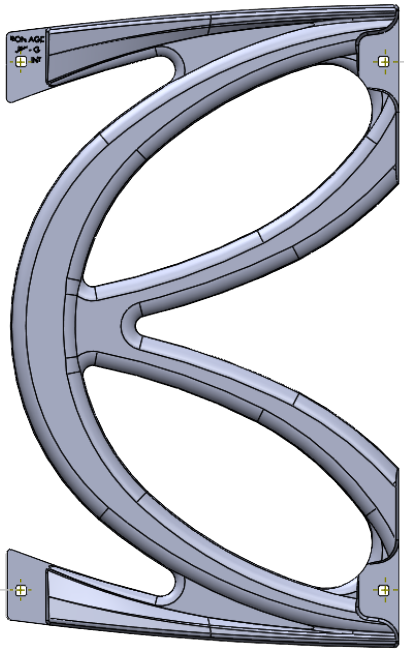

REAR

INTERLAKEN PANEL

NOTES:

1. Due to casting inconsistencies, all dimensions are nominal.

Made in USA ©2011 Iron Age Designs

IRON AGE DESIGNS Telephone 206.276.0925 www.ironagegrates.com	**Material:** Cast Ductile 65-45-12	**Weight:** N/A lbs.	N/A	N/A	**By:** MS **Checked:** MS	**Date:** 9-10-25
	Finish: Powder Coat TBD	**Edge:** N/A	N/A	N/A	**© Registration:** VA 1-964-349	**Scale:** NTS
	Fits: Iron Age Custom Interlaken Planter Fence	**Product ID:** IPFP	**Drawing Name:** 01_INT_PlanterFence			

EXPLODED ISOMETRIC

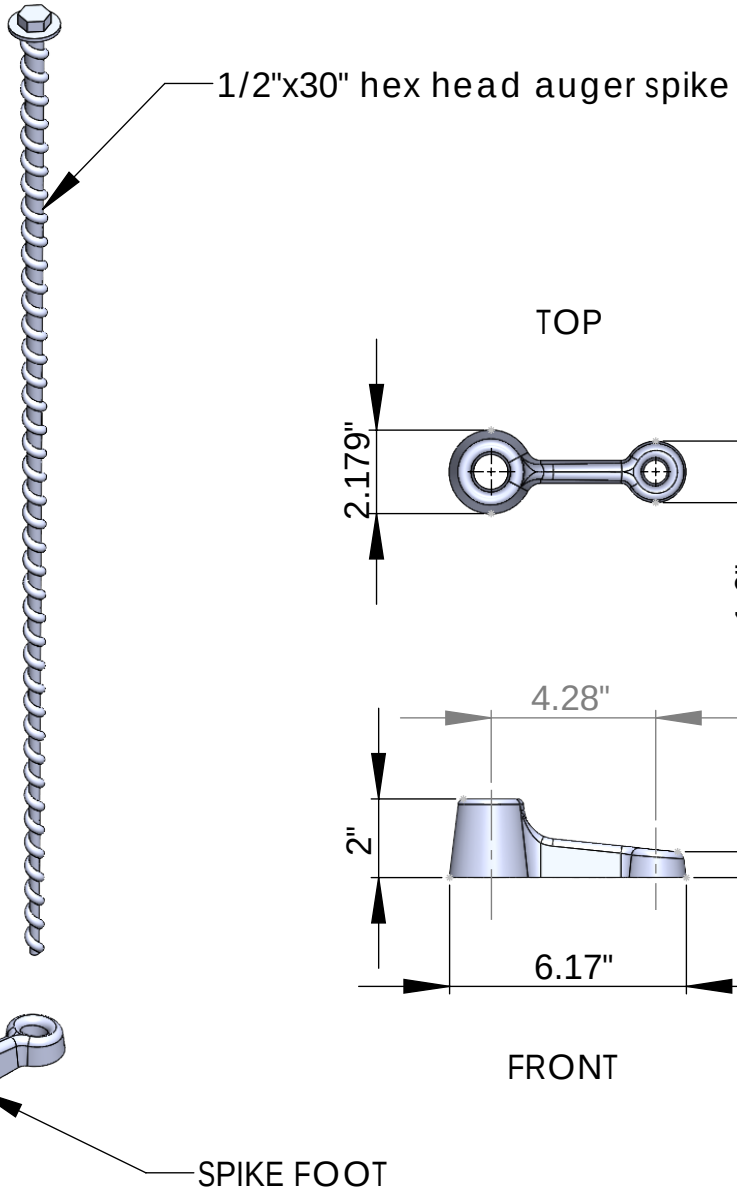

ISOMETRIC

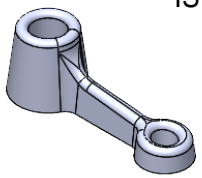

TOP

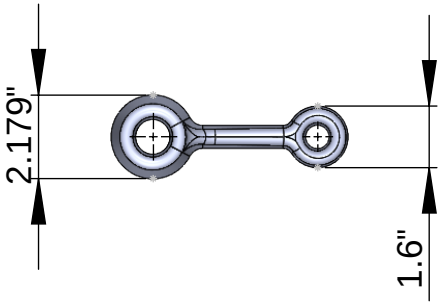

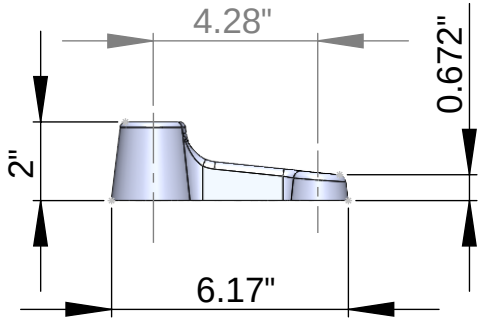

FRONT

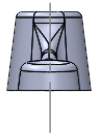

END

NOTES:

1. Due to casting inconsistencies, all dimensions are nominal.

Made in USA ©2011 Iron Age Designs

IRON AGE DESIGNS Telephone 206.276.0925 www.ironagegrates.com	**Material:** Cast Ductile 65-45-12	**Weight:** N/A lbs.	N/A	N/A	**By:** MS **Checked:** MS	**Date:** 9-10-25
	Finish: Powder Coat TBD	**Edge:** N/A	N/A	N/A	**© Registration:** VA 1-964-349	**Scale:** NTS
	Fits: Iron Age Custom Interlaken Planter Fence	**Product ID:** IPFP	**Drawing Name:** 01_INT_PlanterFence			

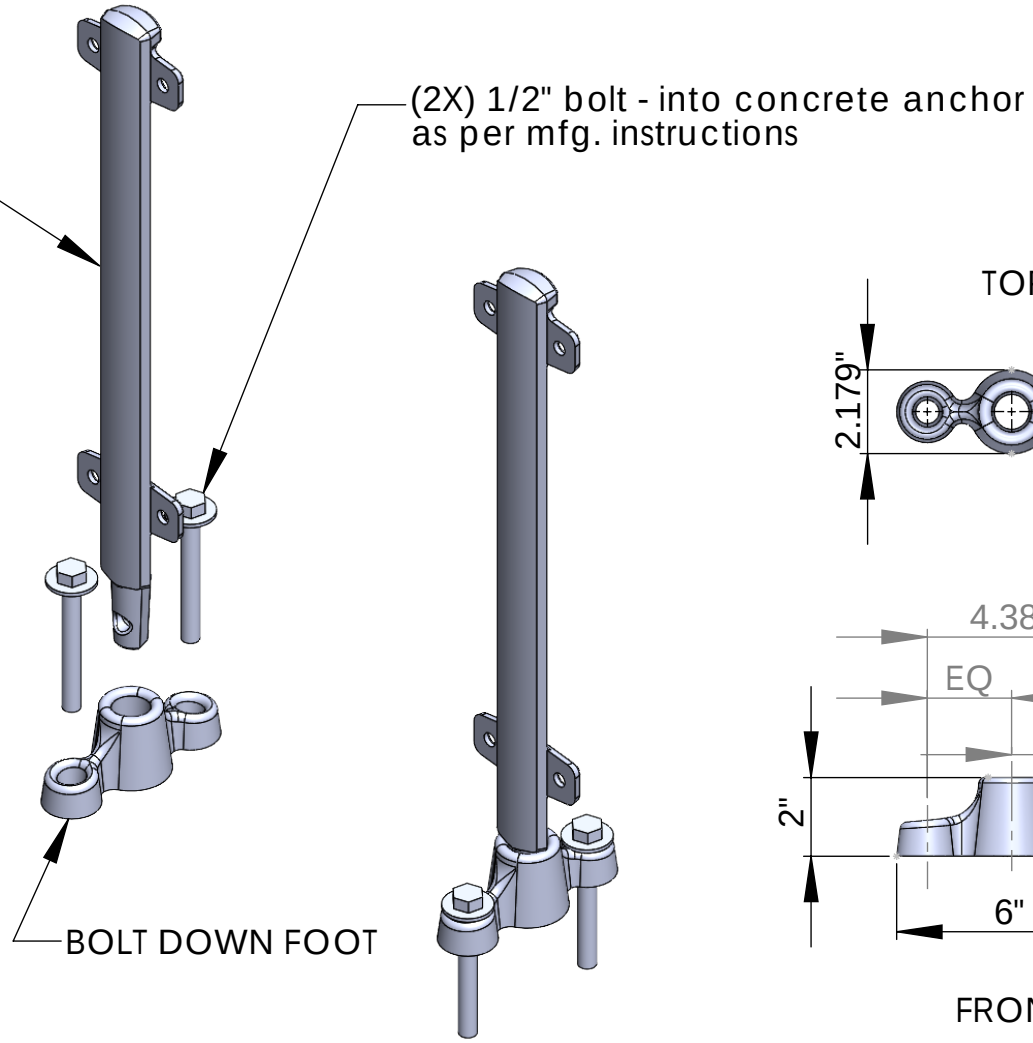

EXPLODED ISOMETRIC

ASSEMBLED ISOMETRIC

ISOMETRIC

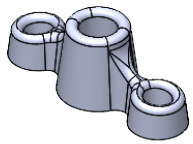

TOP

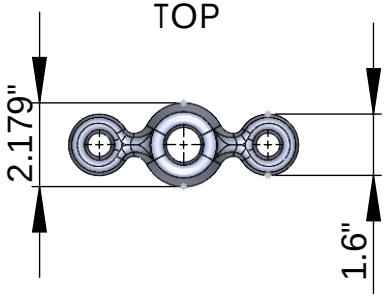

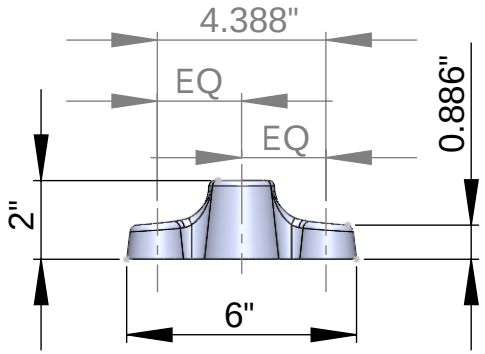

FRONT

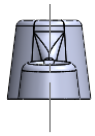

END

NOTES:

1. Due to casting inconsistencies, all dimensions are nominal.

Made in USA ©2011 Iron Age Designs

IRON AGE DESIGNS Telephone 206.276.0925 www.ironagegrates.com	**Material:** Cast Ductile 65-45-12	**Weight:** N/A lbs.	N/A	N/A	**By:** MS **Checked:** MS	**Date:** 9-10-25
	Finish: Powder Coat TBD	**Edge:** N/A	N/A	N/A	**© Registration:** VA 1-964-349	**Scale:** NTS
	Fits: Iron Age Custom Interlaken Planter Fence	**Product ID:** IPFP	**Drawing Name:** 01_INT_PlanterFence			